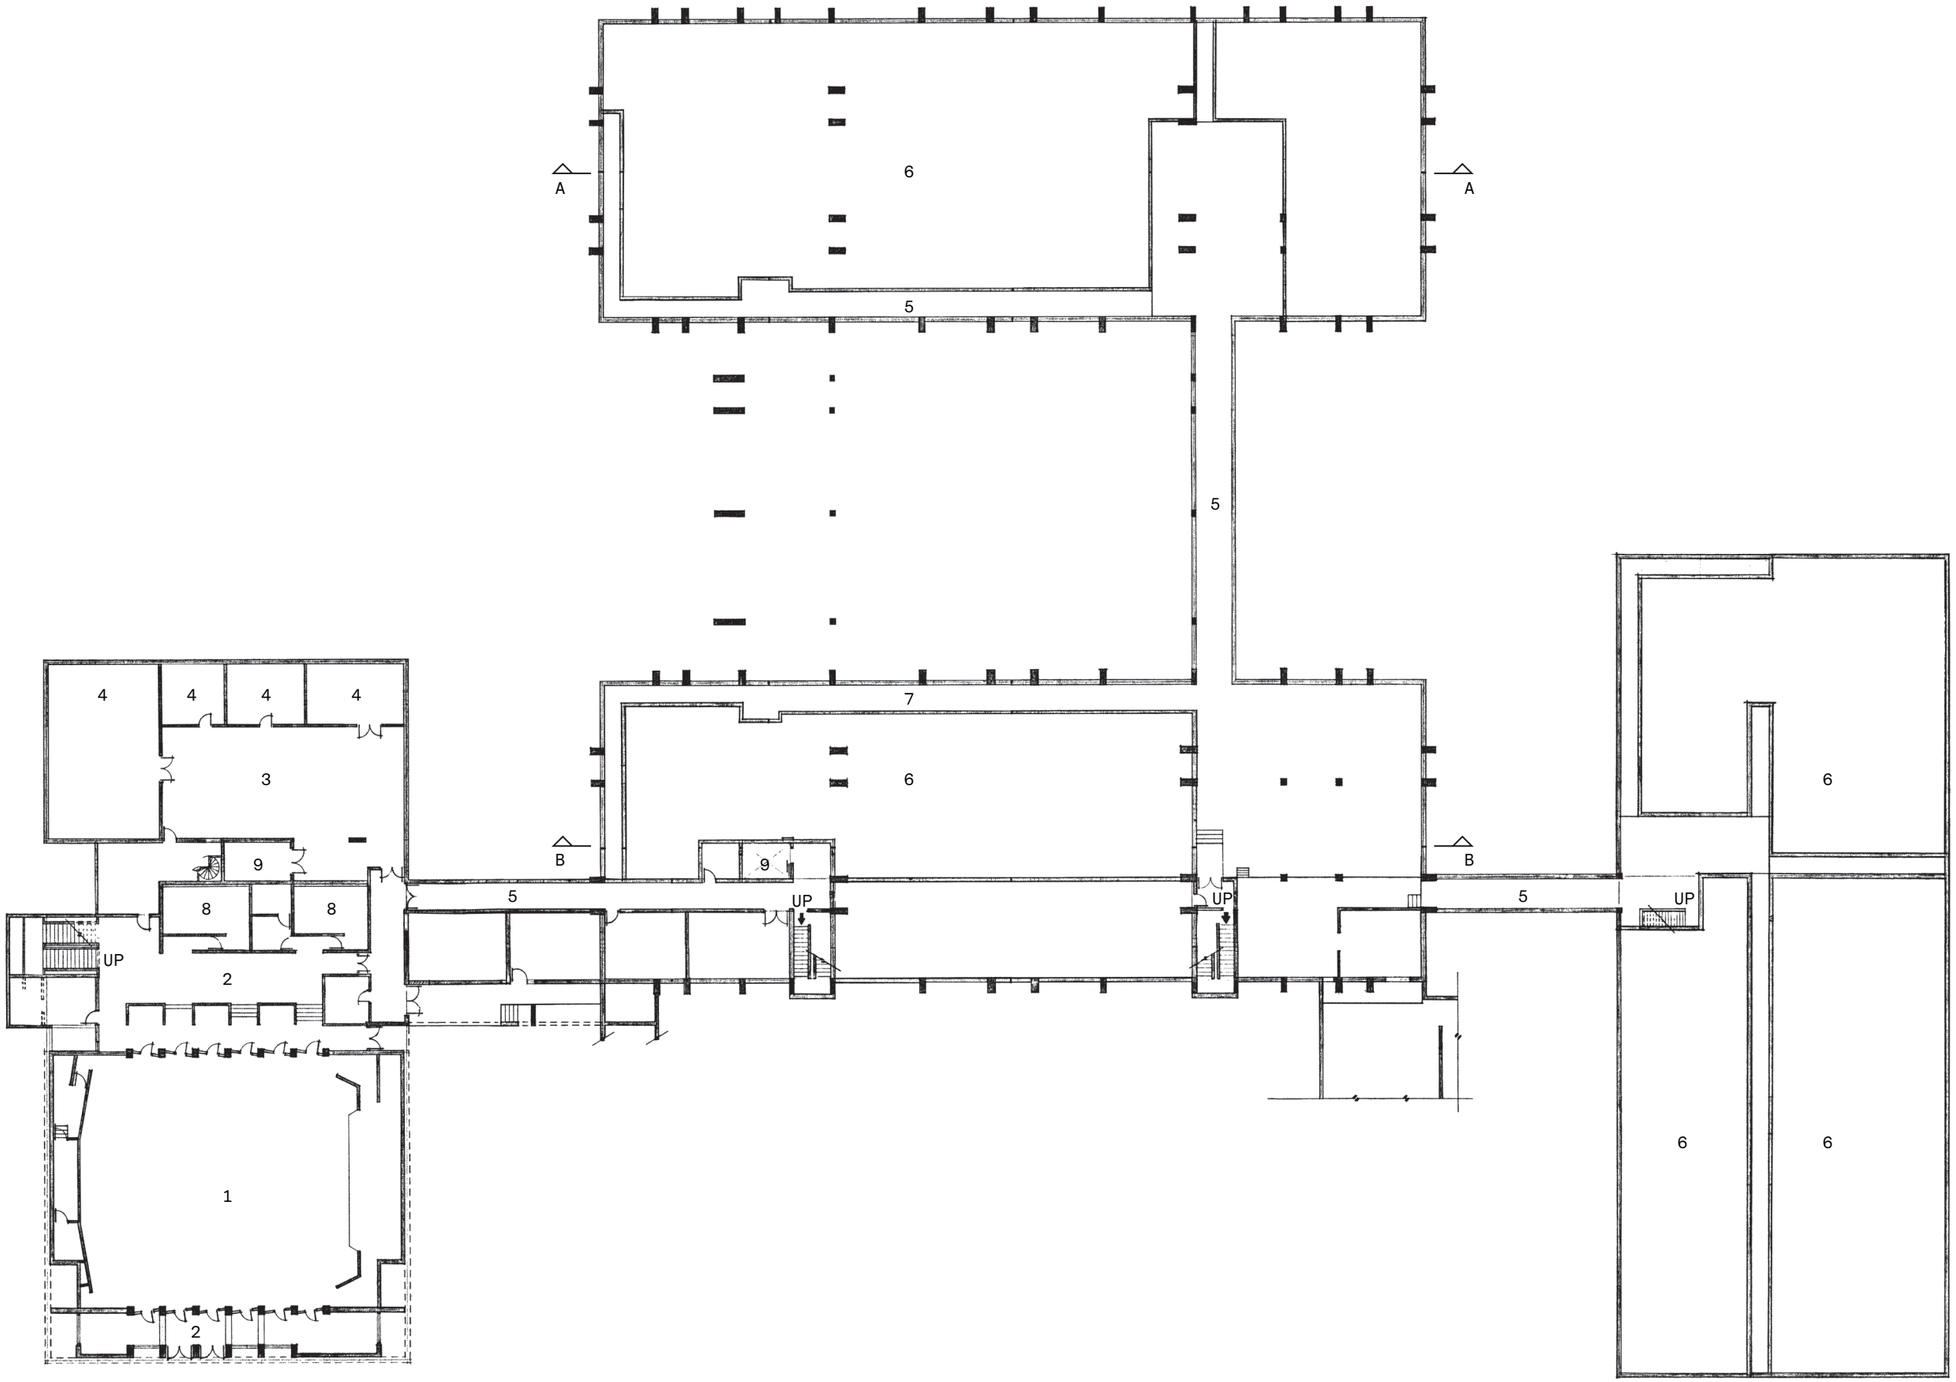


1 Auditorium
2 Lobby
3 Art Preparation & Receiving
4 Art Rooms
5 Connecting Tunnel
6 Unexacated Area
7 Mechanical Tunnel
8 Restrooms
9 Elevator

N

10
5 20

Basement Level University of Utah Art & Architecture Complex 1970

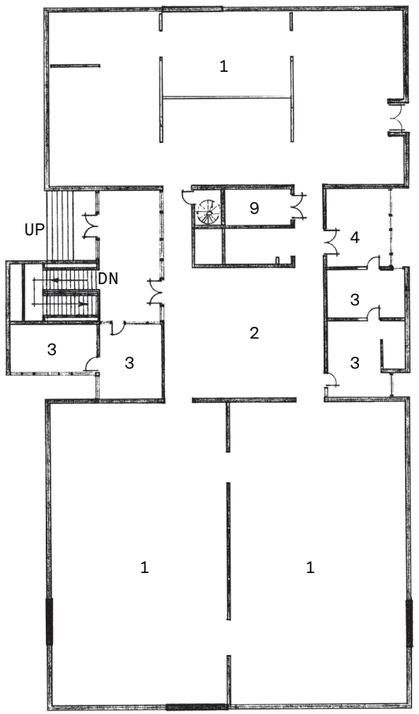


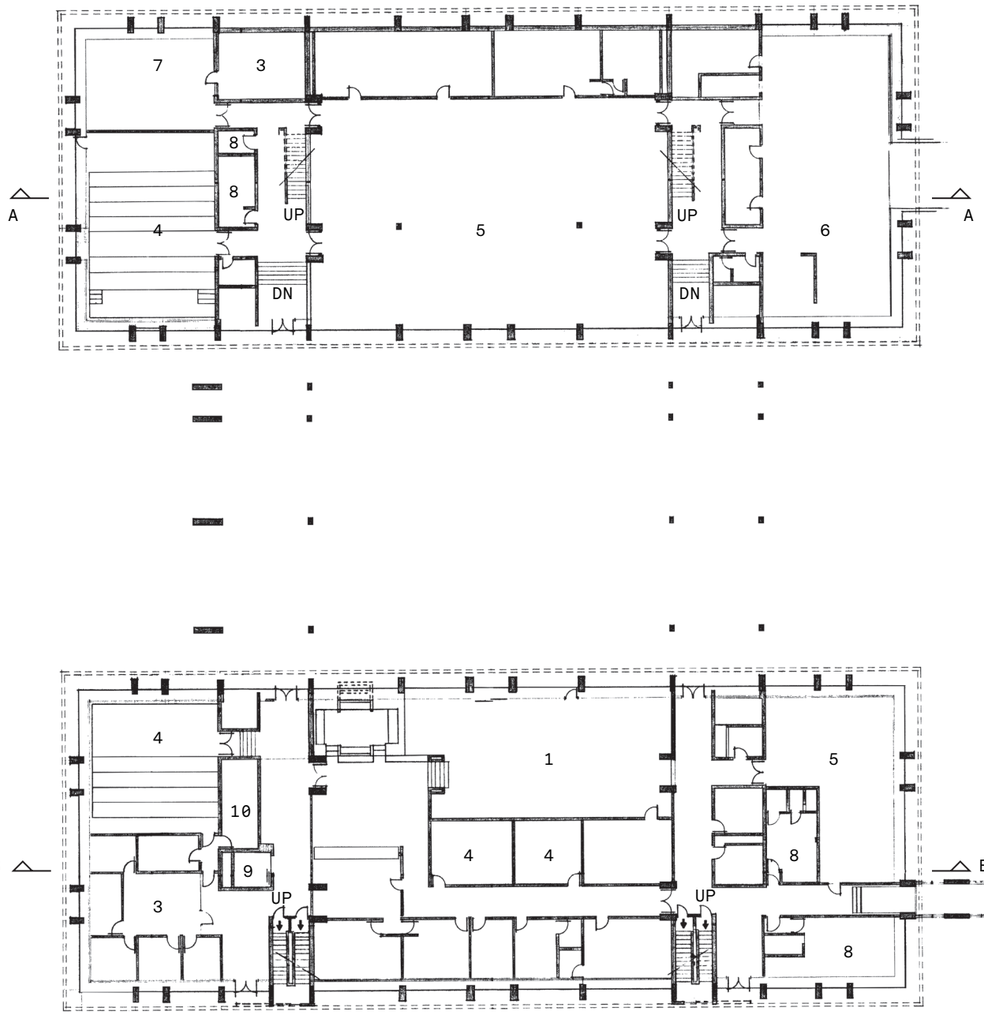


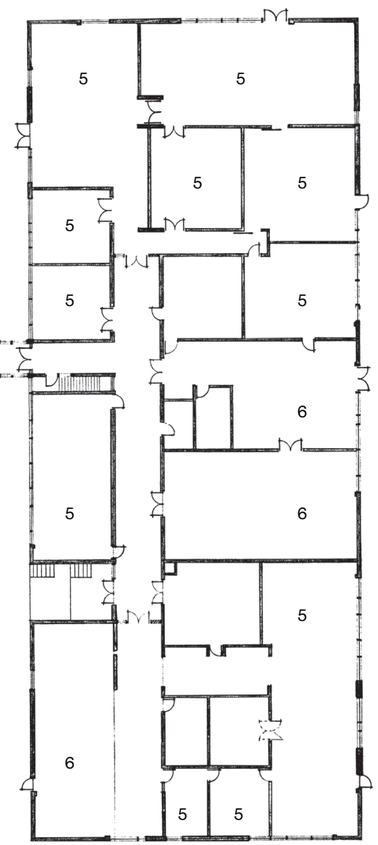


1 Exhibit Gallery
2 Lobby
3 Office
4 Seminar / Classroom
5 Studio
6 Workshop
7 Research Area
8 Restrooms
9 Elevator
10 Library

N

10
5 20

Level 1 University of Utah Art & Architecture Complex 1970

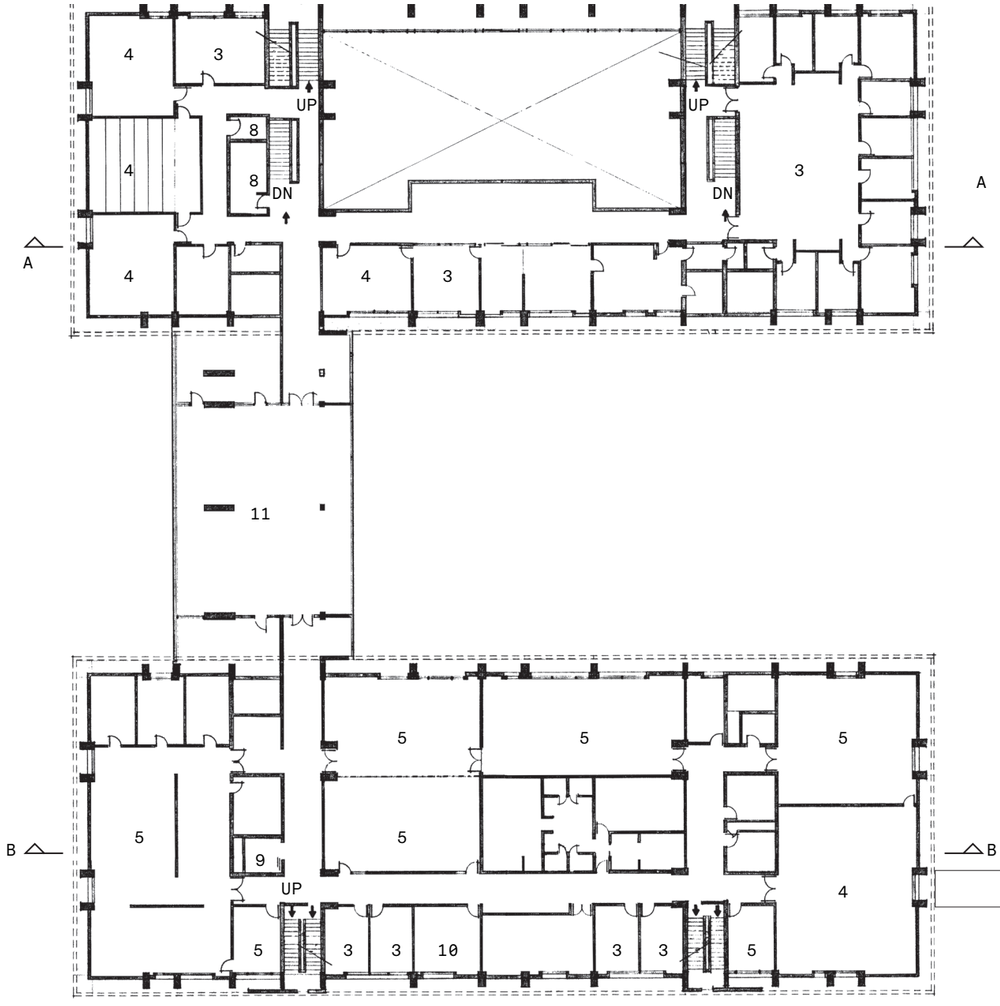


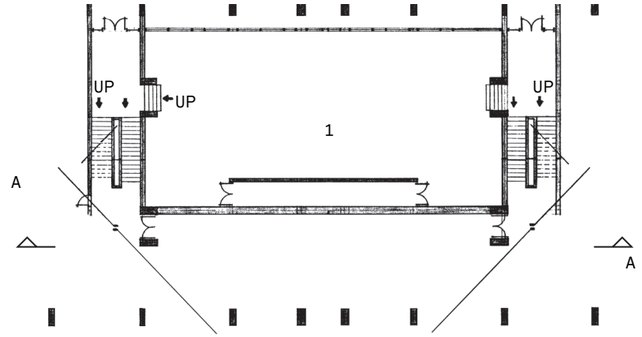


1 Exhibit Gallery
2 Lobby
3 Office
4 Seminar / Classroom
5 Studio
6 Workshop
7 Research Area
8 Restrooms
9 Elevator
10 Library
11 Student Lounge / Reading Room

N

10
5 20

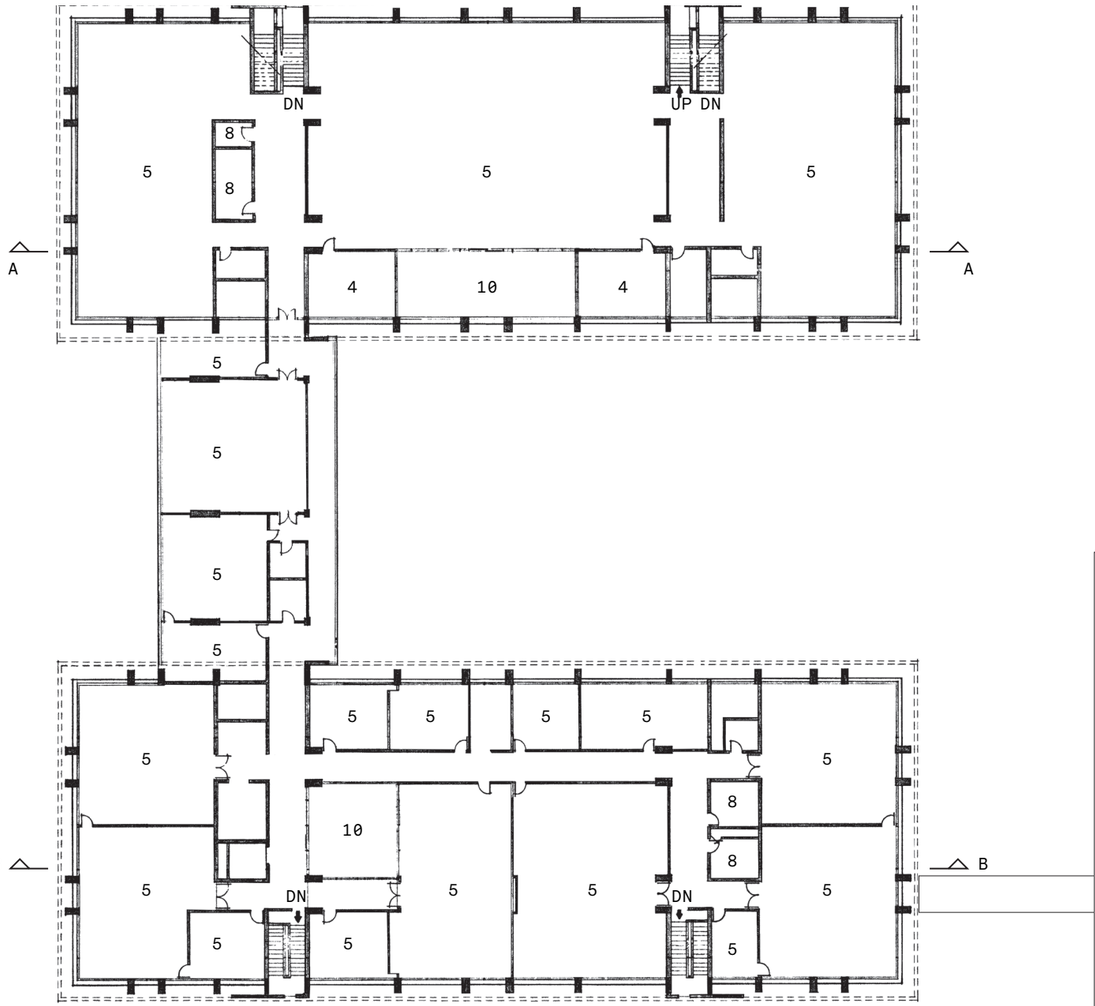


1 Exhibit Gallery
2 Lobby
3 Office
4 Seminar / Classroom
5 Studio
6 Workshop
7 Research Area
8 Restrooms
9 Elevator
10 Open Court

N

10
5 20

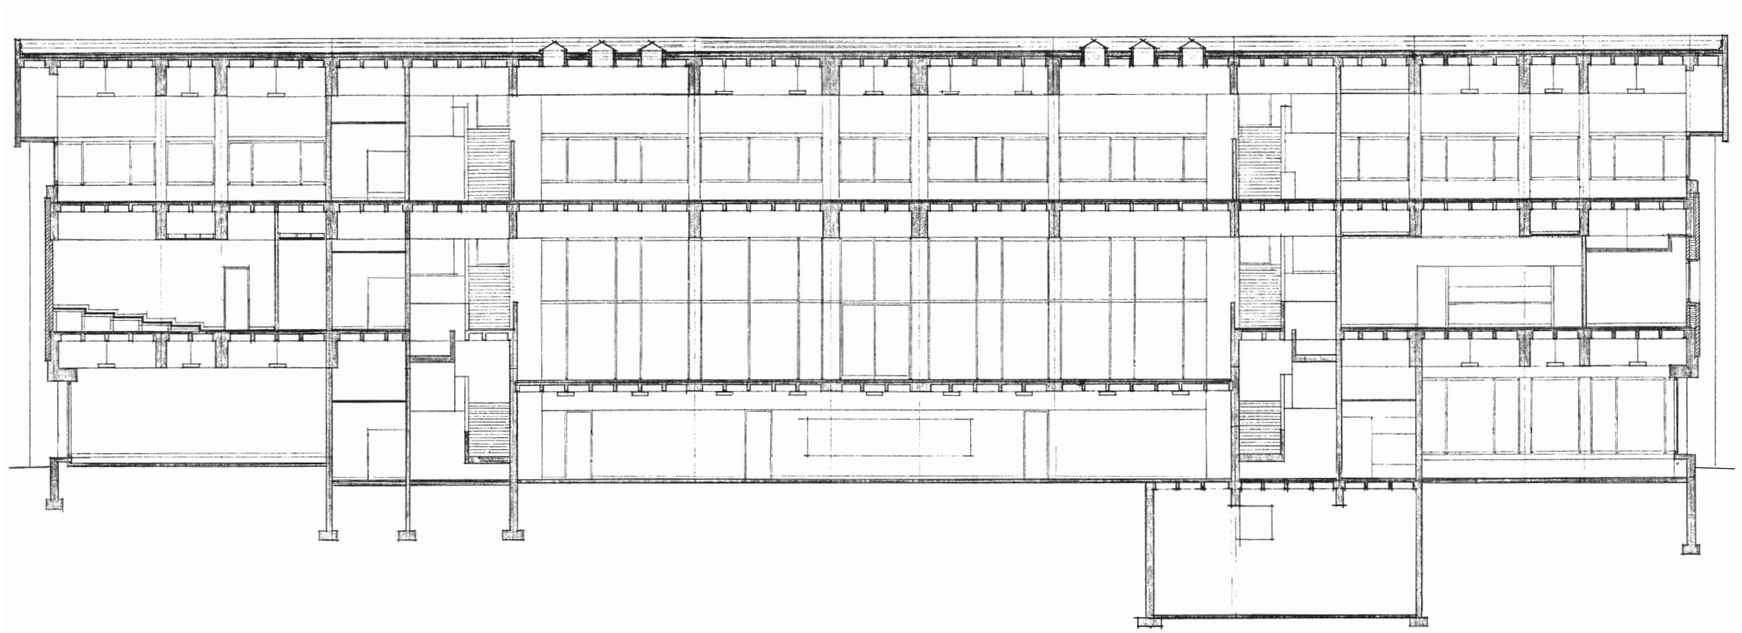

5 10 20

Longitudinal Section AA University of Utah Art & Architecture Complex 1970

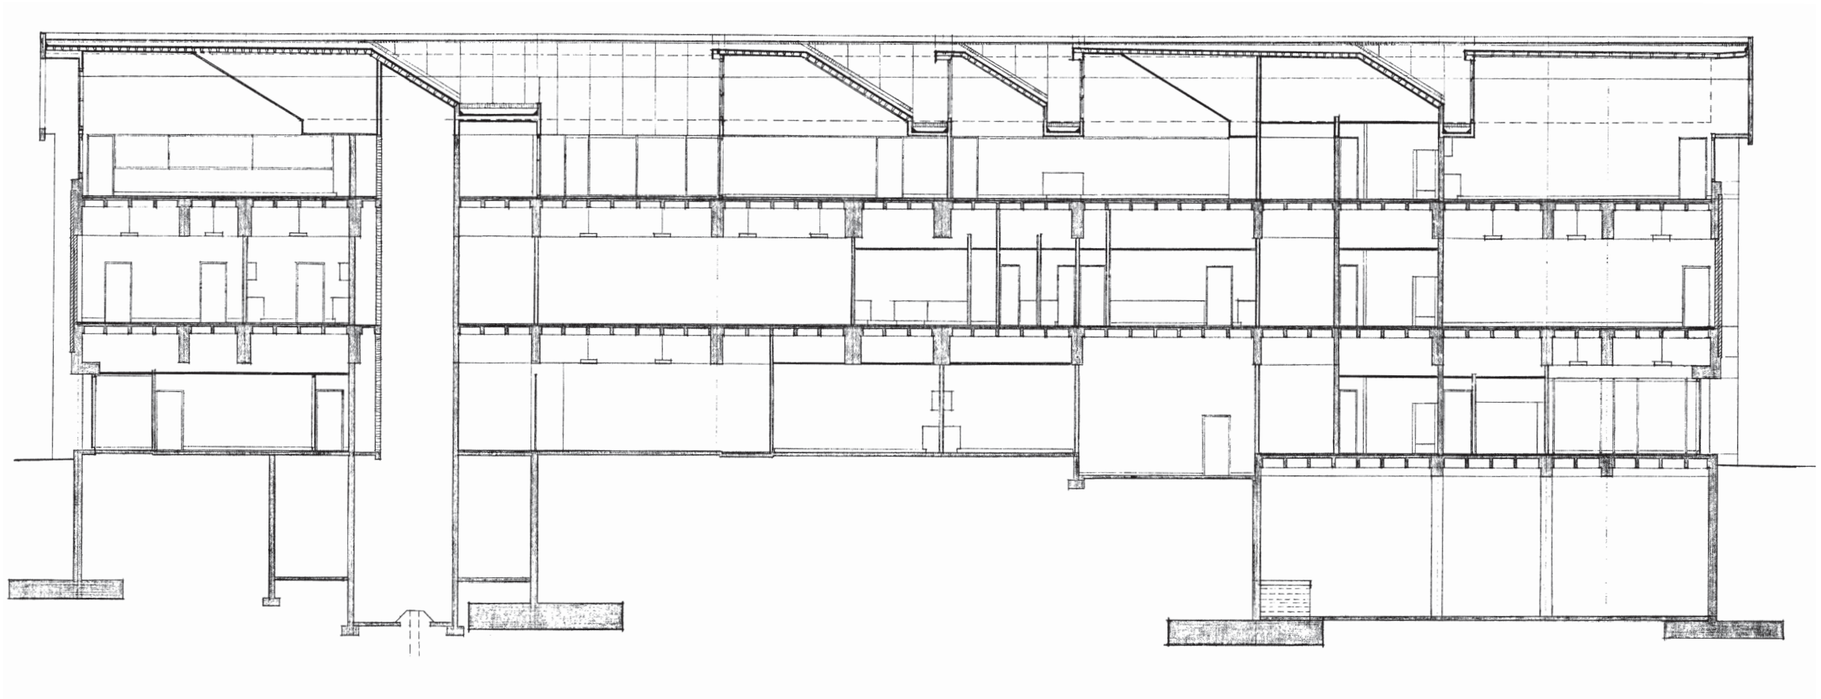

5 10 20

Longitudinal Section BB University of Utah Art & Architecture Complex 1970

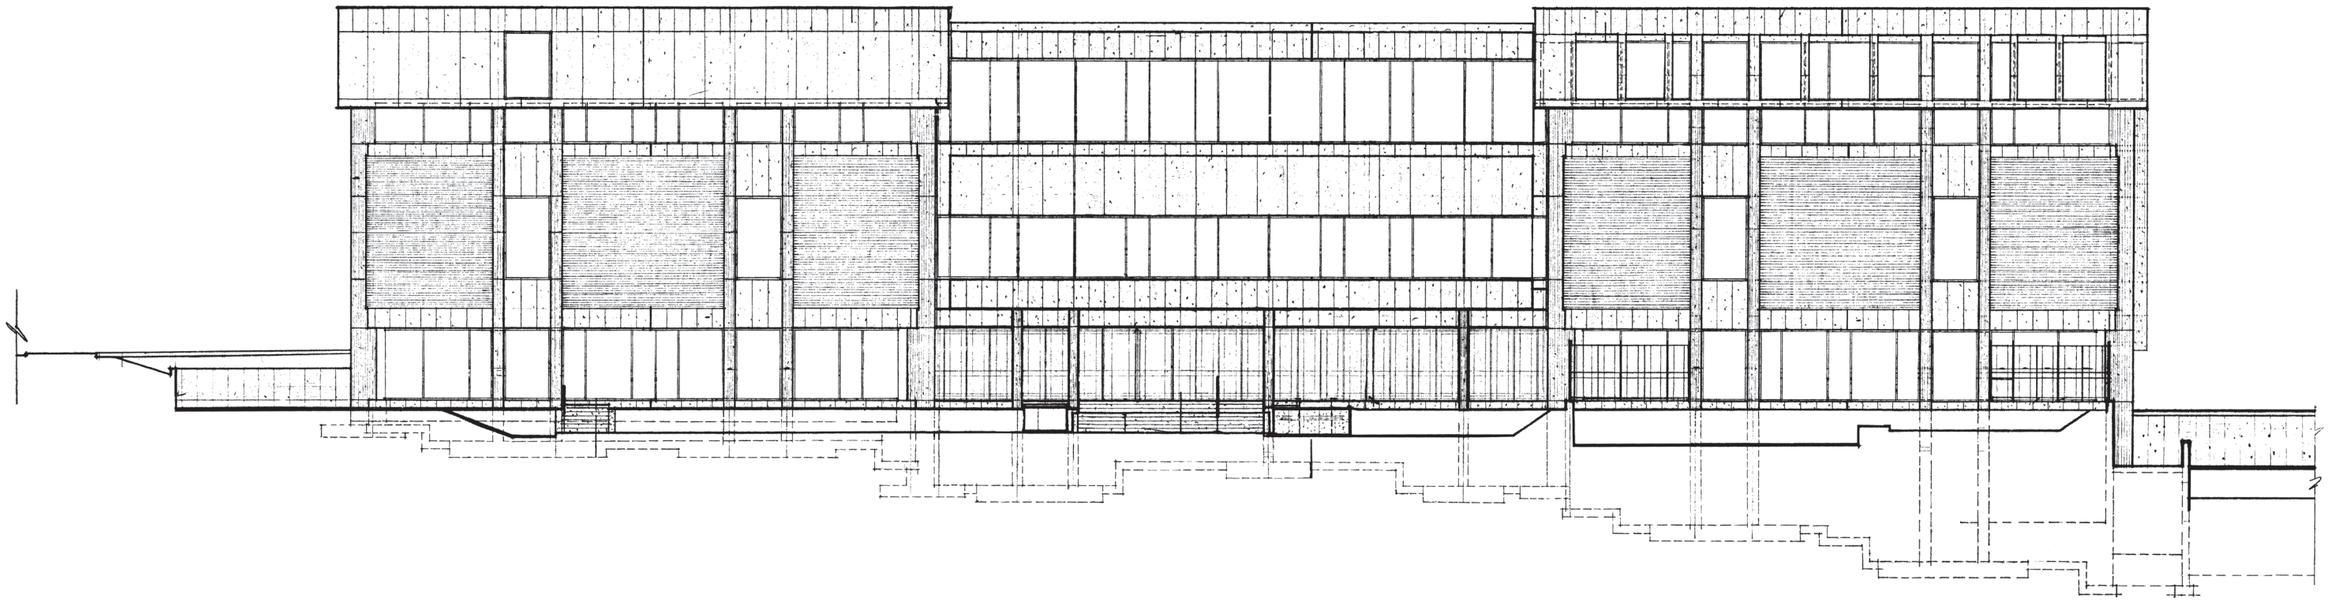

5 10 20

North Elevation University of Utah Art & Architecture Complex 1970

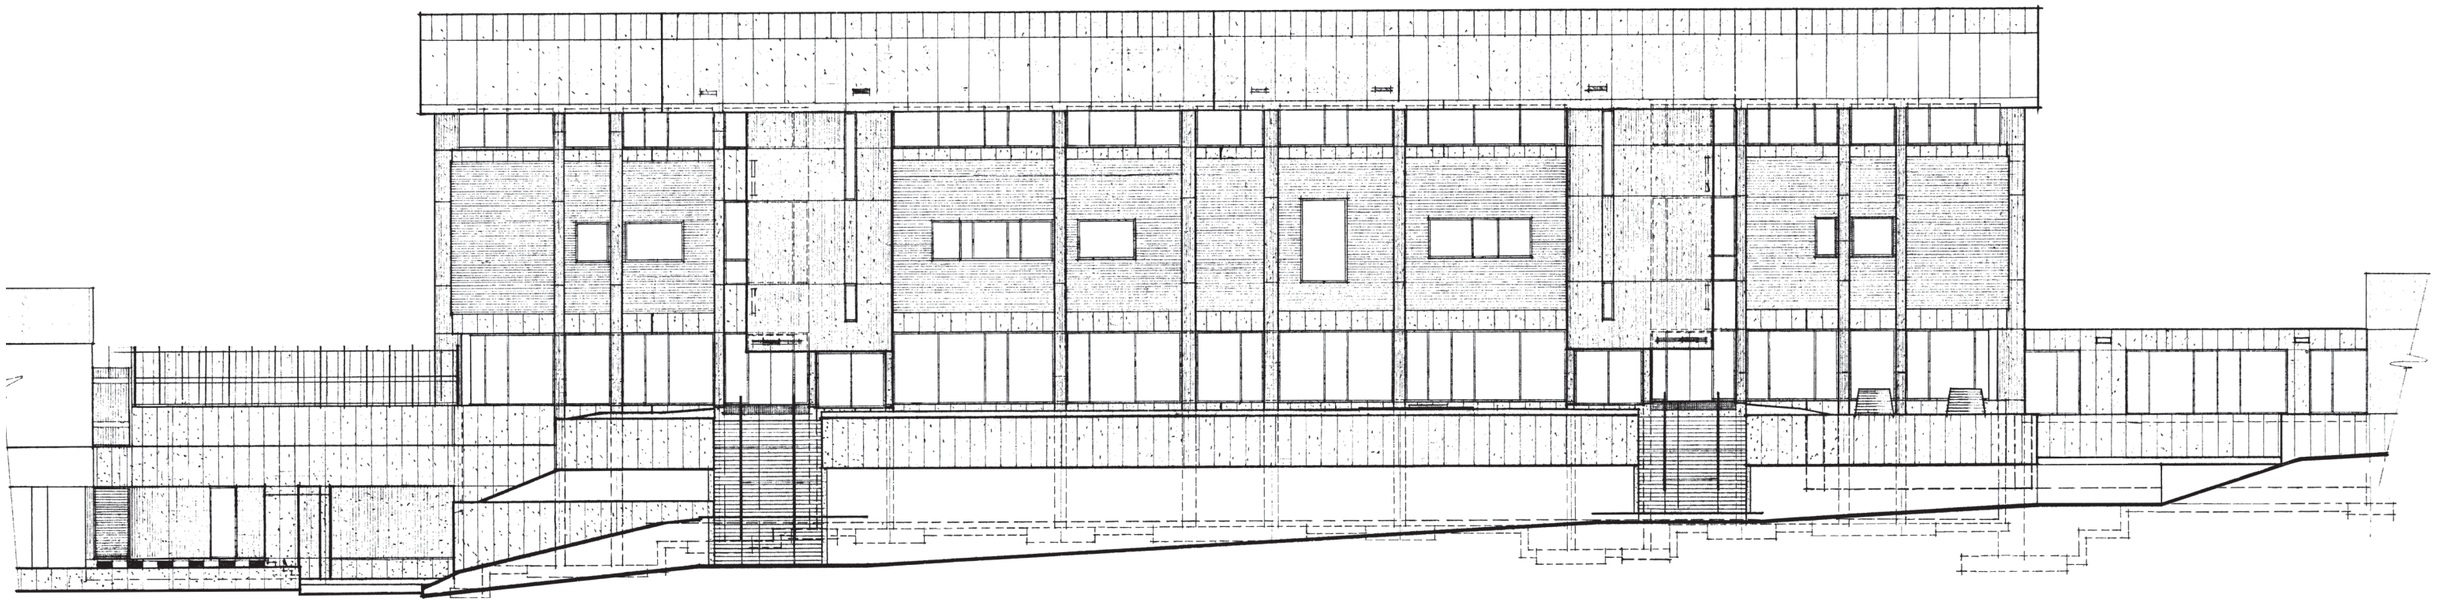

5 10 20

West Elevation University of Utah Art & Architecture Complex 1970

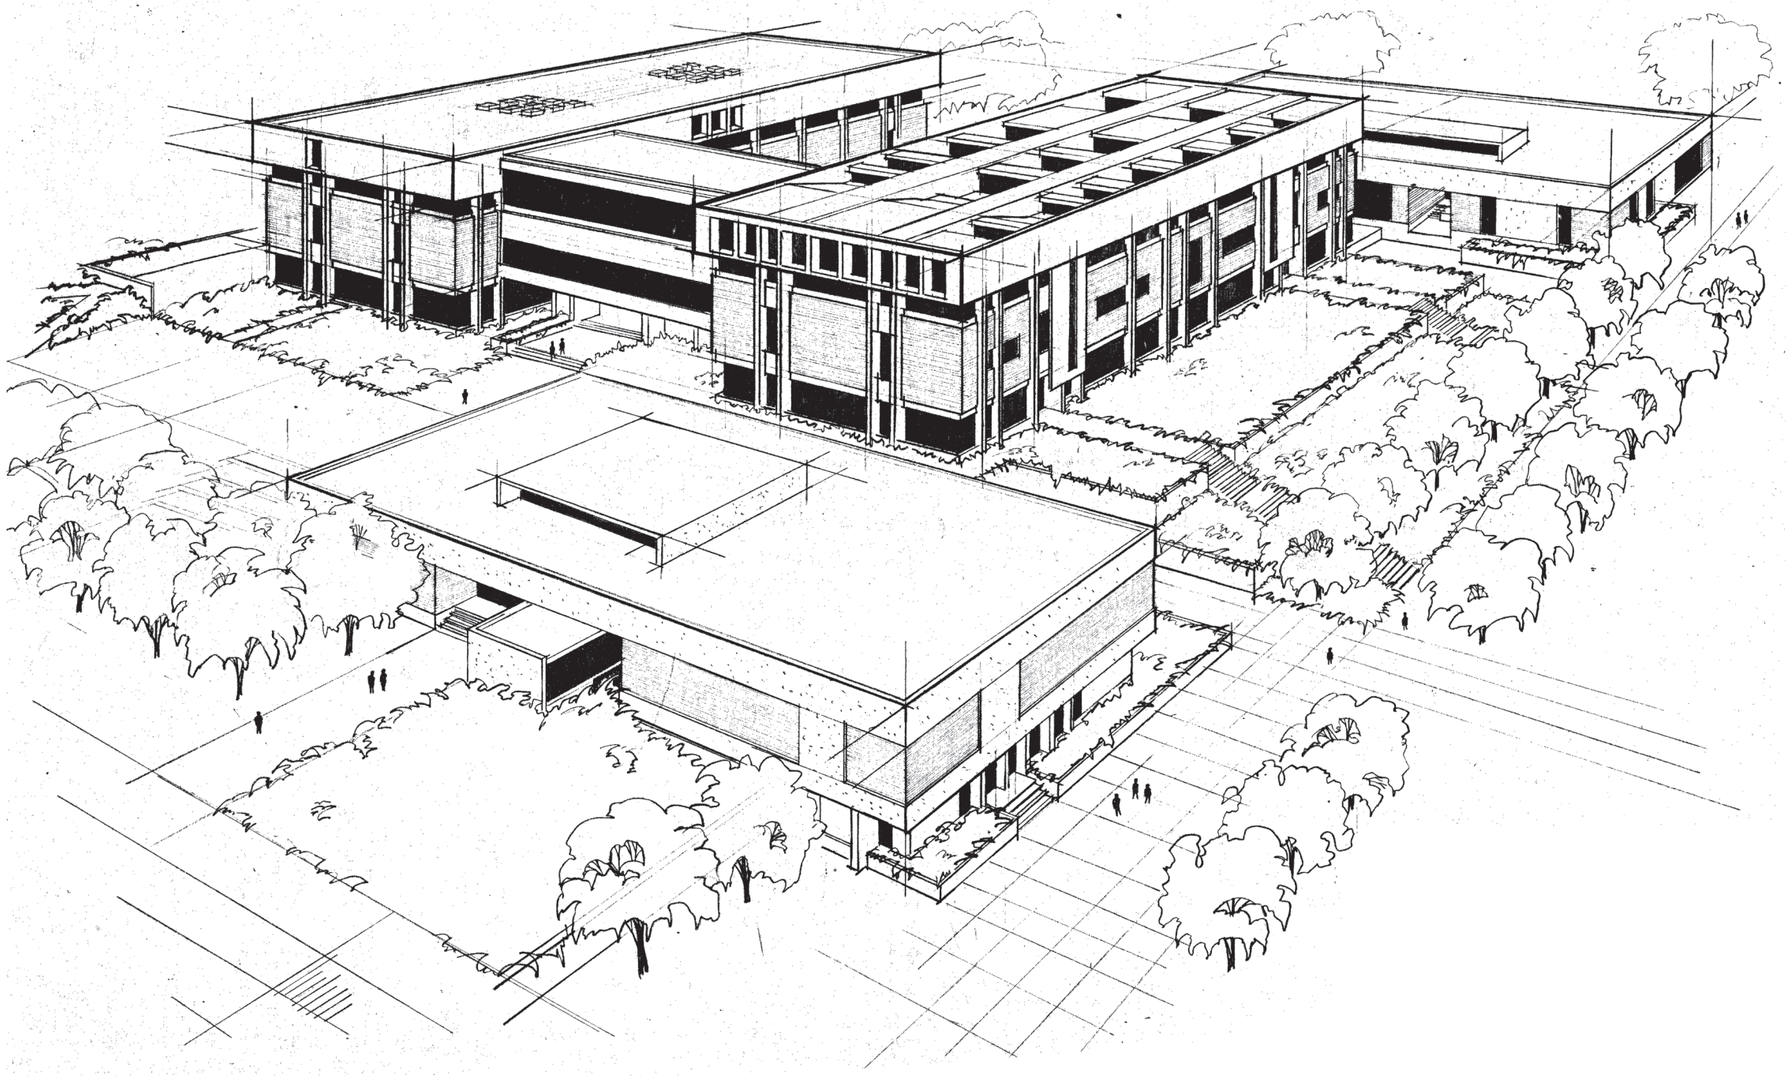

Perspective Drawing | University of Utah Art & Architecture Complex | 1970 | SCALE: NTS